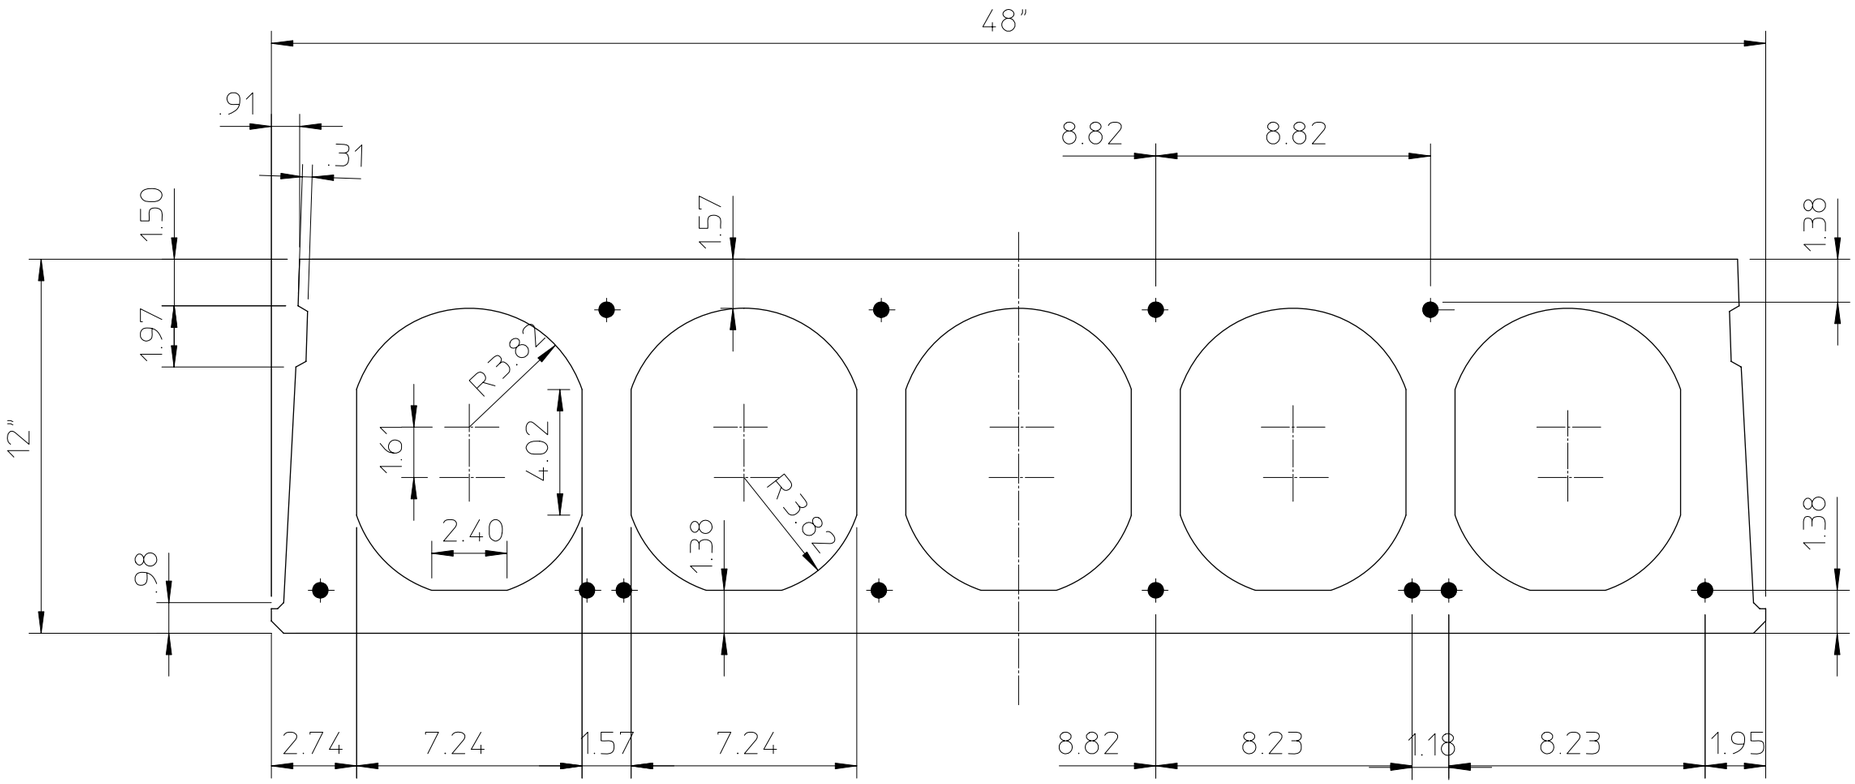

Area of Cross-Section	275 sq.inch
Theoretical Weight of the Slab	71.5 lb/sq.ft. (+ Strands)
Density	150 lb/cu.ft

Scale 1:5	Material		Total weight kg				
			Material weight kg	Rev.	Times	Change	Date Name
Measures mm	Surface texture Ra (µm)	General tolerance	Drawn VHa 08.11.95	PCE PCE Engineering Oy Ab Box 33 SF-37801 TOIJALA			Dwg No. P333024
			Check. Sep				
			Appr.				
Belongs to		Part	pcs	Job No.	Description HOLLOW CORE SLAB P5/300		